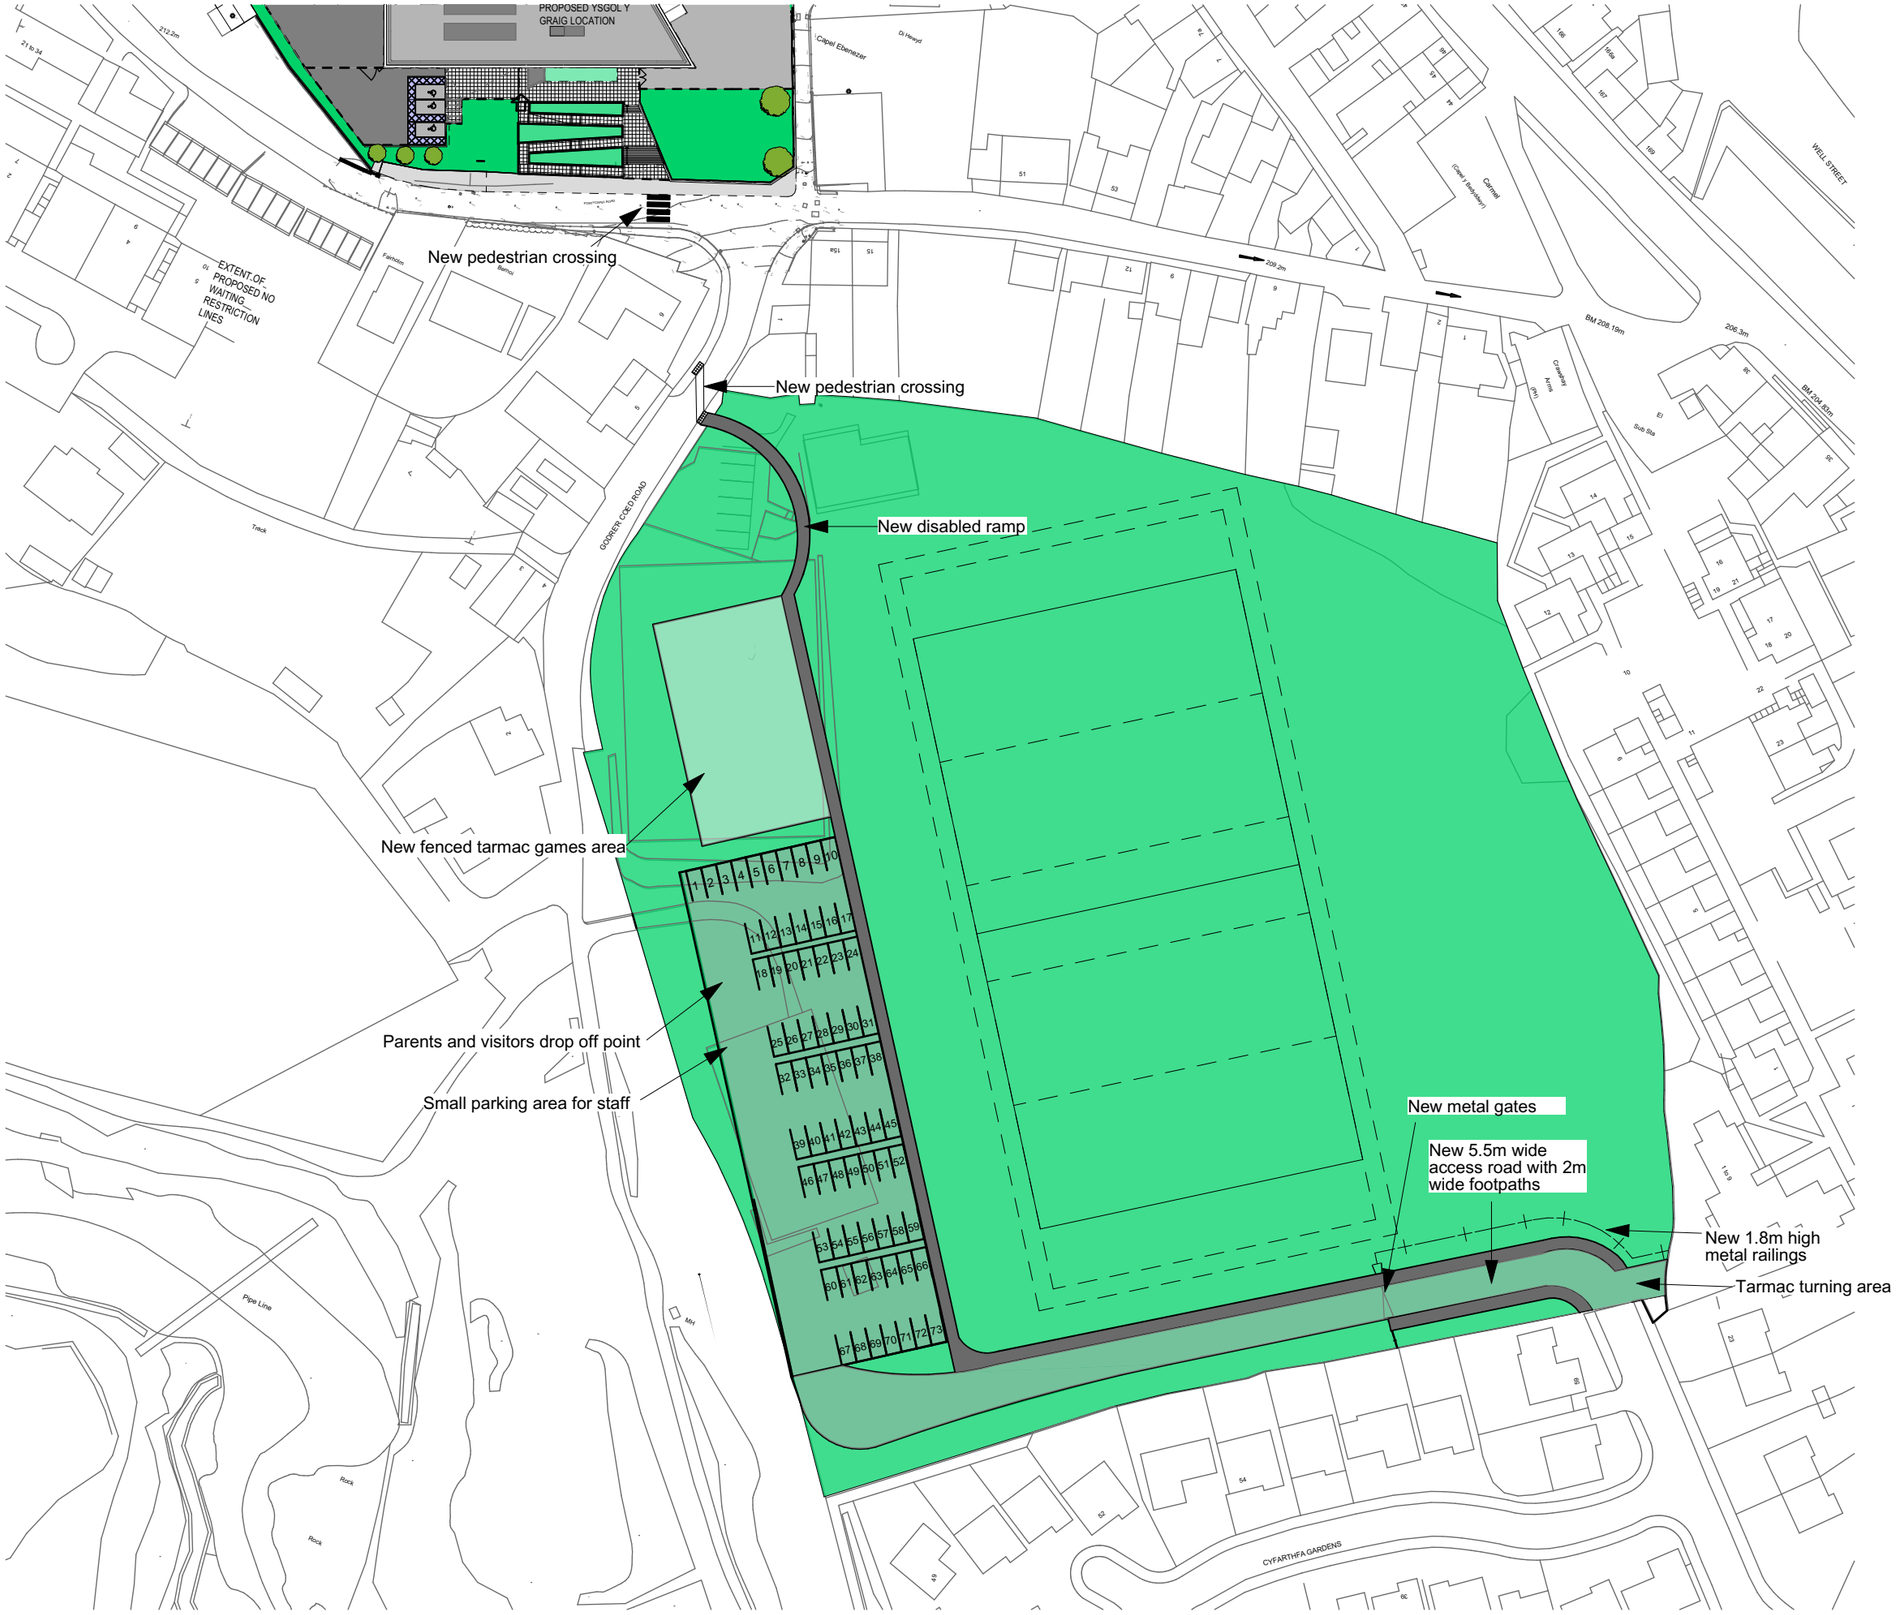

TS1048 Merthyr Ysgol Y Graig Primary
Proposed - Playing Field Layout
Blaenau Gwent County Borough Council
Technical Services

Cyngor Bwrdeisdref Sirol
Blaenau Gwent
County Borough Council

1:1000 @ A3
Project No. TS1048 TS1048 - P05