BIMcloud: bgcbc - BIMcloud as a Service/MTCBC/TS1339 PYD High School/TS1339_PYD_T2

This document and its design content is copyright ©. It shall be read in conjunction with all other associated project information including models, specifications, schedules and related consultants documents. Do not scale from documents. All dimensions to be checked on site. Immediately report any discrepancies, errors or omissions on this document to the Originator. If in doubt ASK.

Rev	Initials	Notes	Date

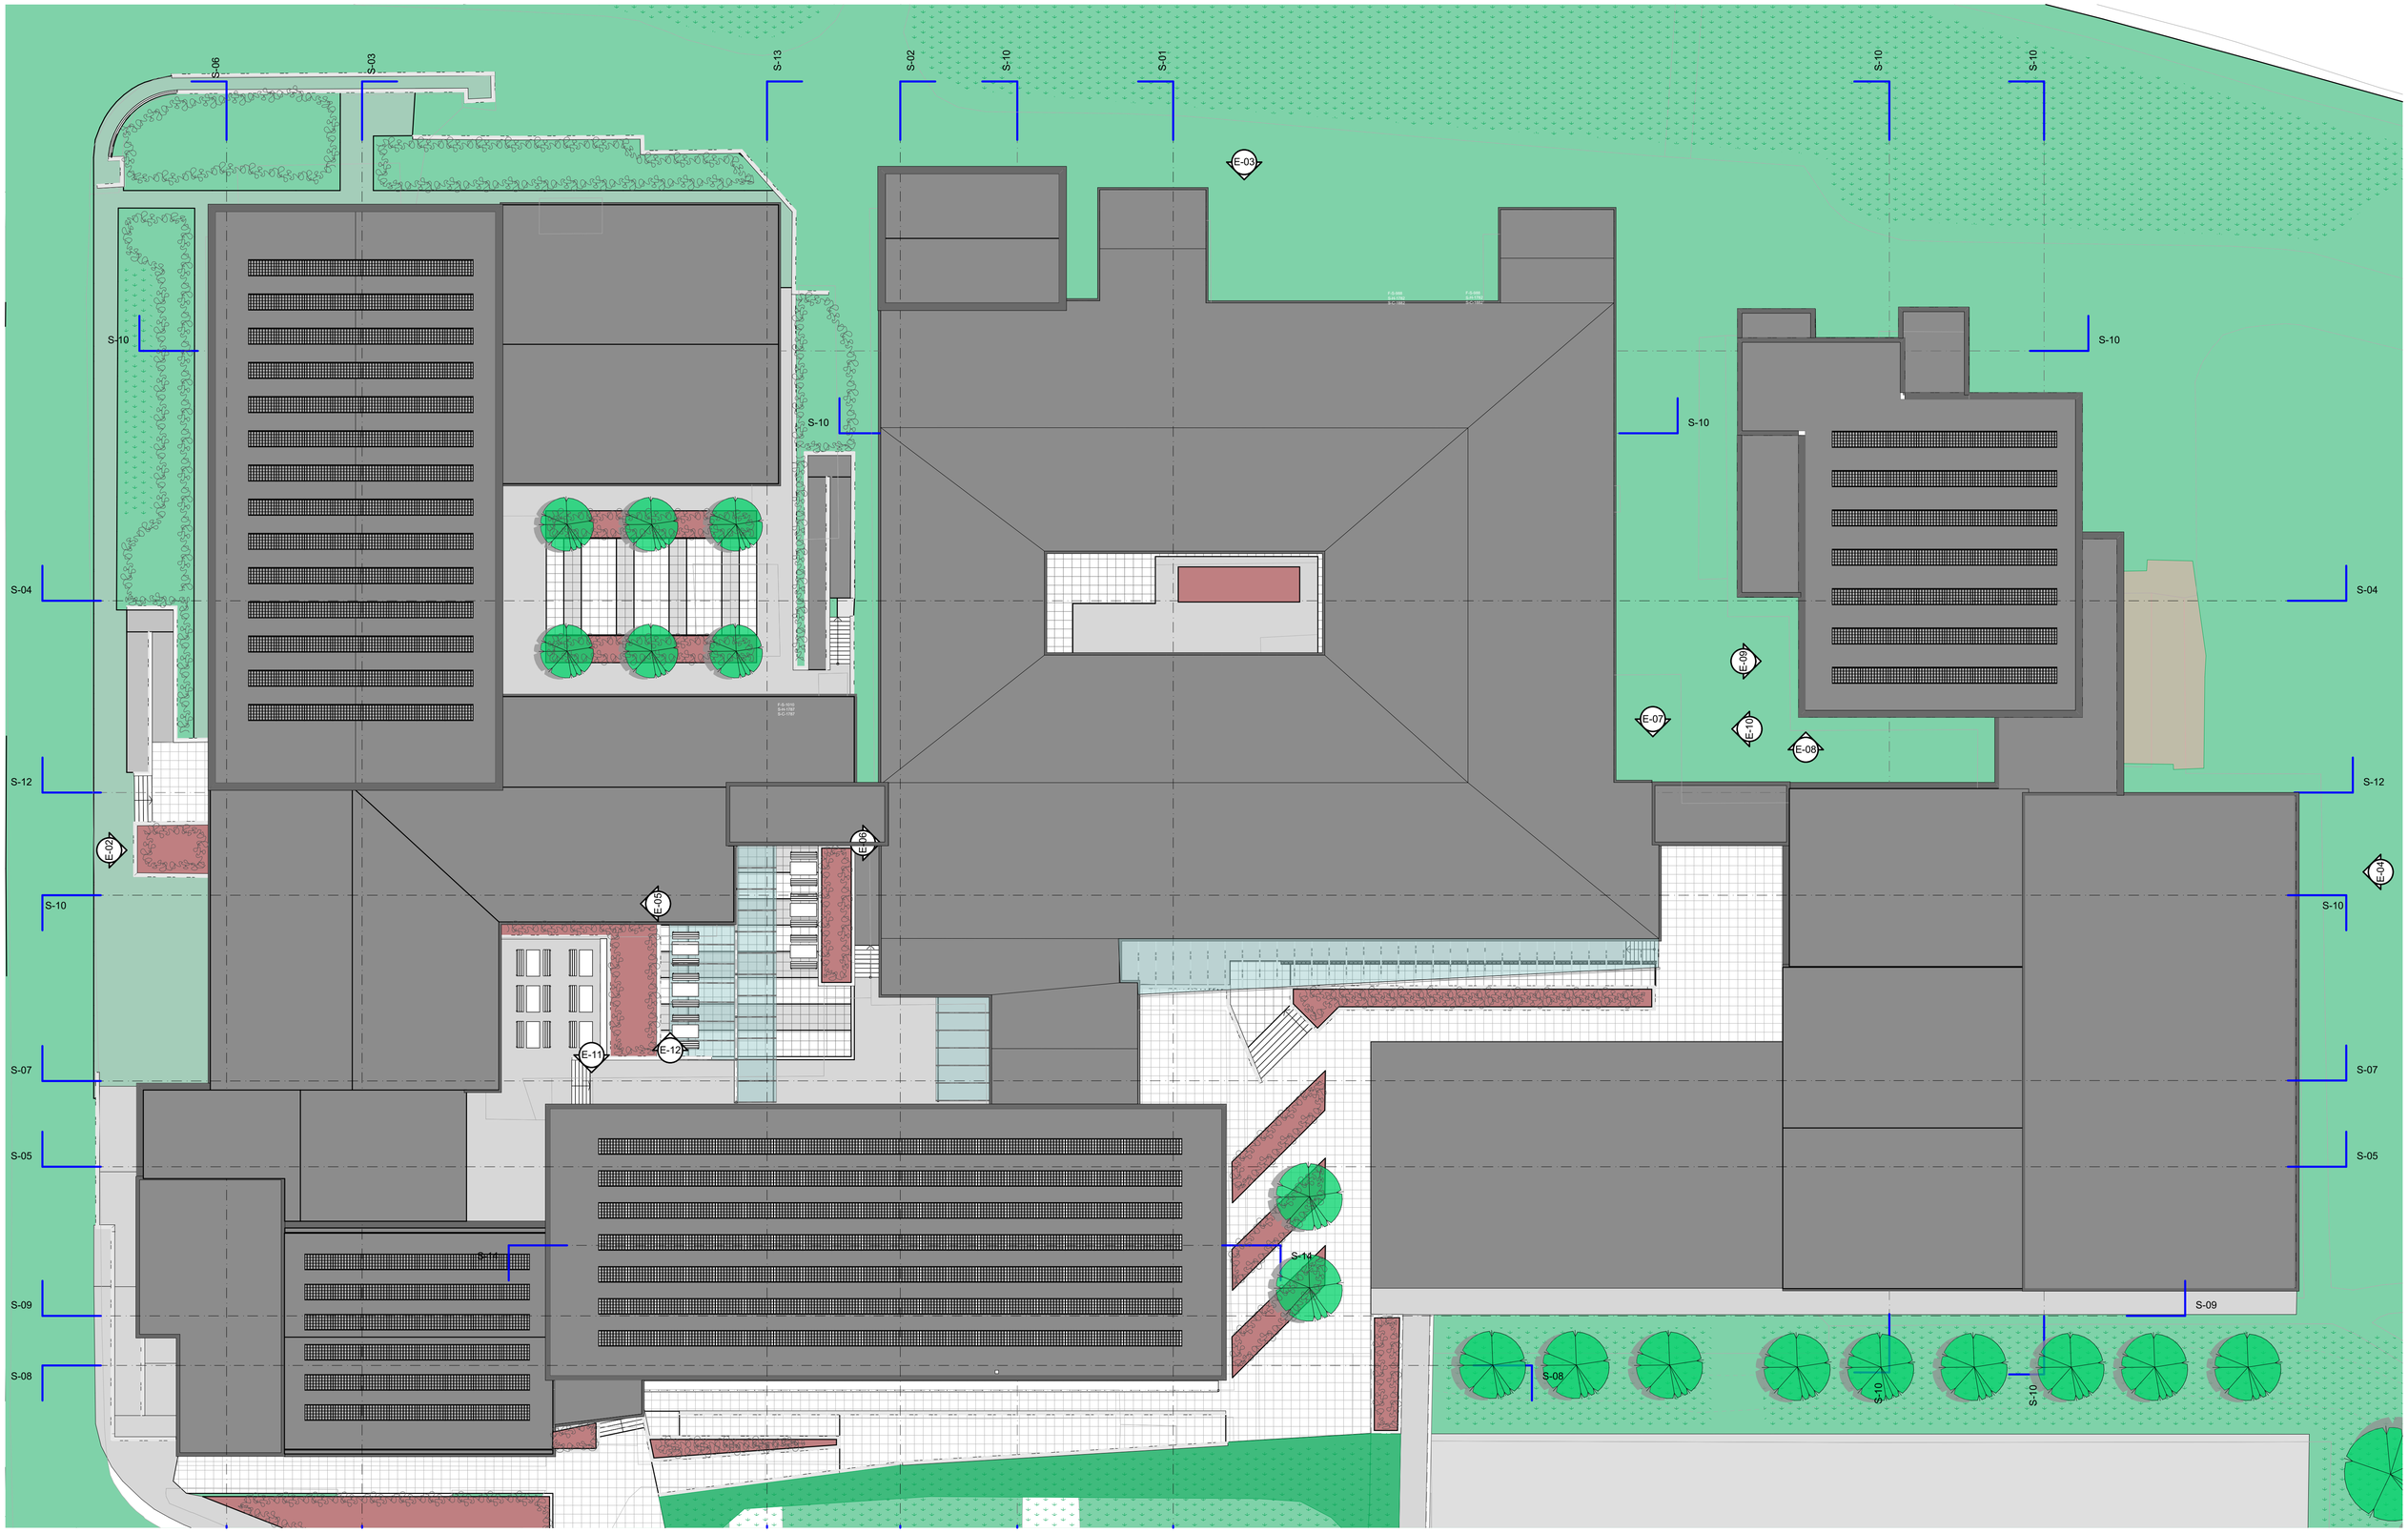

Pen Y Dre Comprehensive
Proposed Roof Plan
Blaenau Gwent County Borough Council
Community Services | Architects

Scale 1:1, 1:23.15, 1:200 @ A1
20/01/2021 | TS1339-TS1339-T07 / T1